



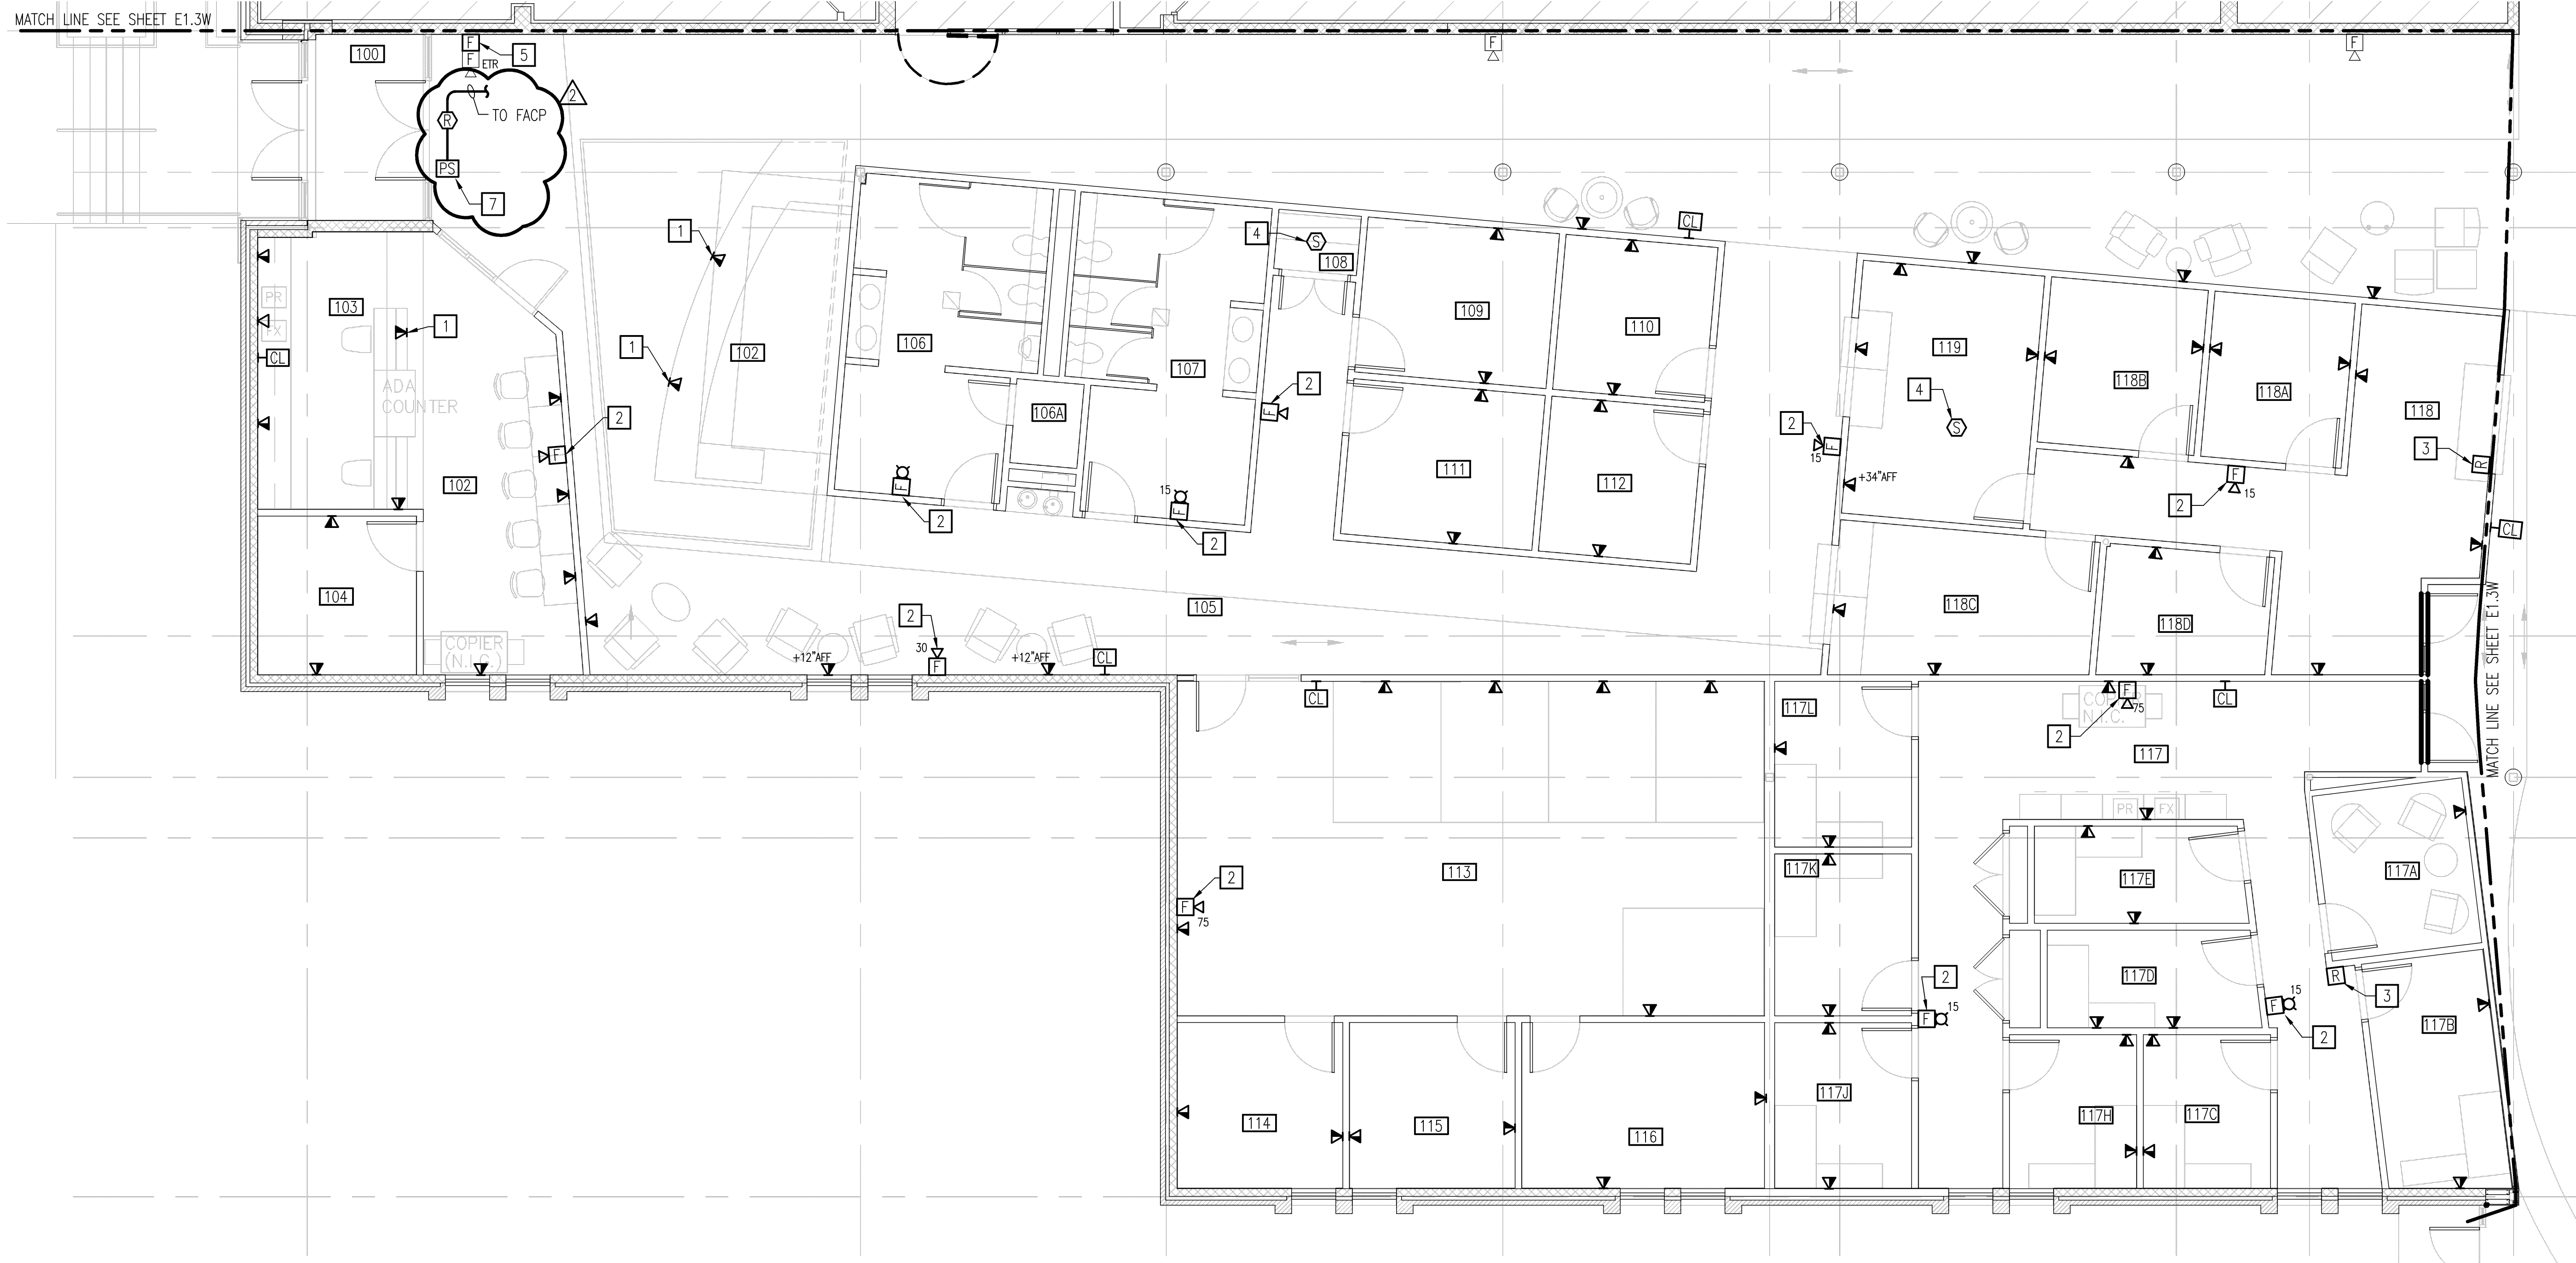



NOTES THIS SHEET

1. MOUNT DATA OUTLET IN CASEWORK. COORDINATE WITH ARCHITECTURAL CASEWORK DRAWINGS AND CASEWORK SUPPLIER.
2. REINSTALL FIRE ALARM NOTIFICATION APPLIANCE SAVED DURING DEMOLITION PHASE.
3. REINSTALL DUCT SMOKE DETECTOR REMOTE TEST STATION SAVED DURING DEMOLITION PHASE.
4. REINSTALL CEILING MOUNTED SMOKE DETECTOR SAVED DURING DEMOLITION PHASE.
5. REINSTALL FIRE ALARM MANUAL PULL STATION SAVED DURING DEMOLITION PHASE.
6. REINSTALL FIRE ALARM CONTROL PANEL SAVED DURING DEMOLITION PHASE. PROVIDE ALL NECESSARY SPLICE BOXES, EXTEND/REWORK ALL NECESSARY CIRCUITRY TO NEW LOCATION AS REQUIRED. COORDINATE WITH OWNER PRIOR TO START OF WORK. DOWN TIME SHALL BE KEPT TO MINIMUM.
7. UPON SIGNAL FROM THE FIRE ALARM CONTROL PANEL, THE FIRE ALARM SYSTEM ADDRESSABLE RELAY MODULE SHALL RELEASE DOOR LOCK POWER SUPPLY. COORDINATE WITH OWNER DOOR ACCESS CONTROL SUPPLIER AND DOOR HARDWARE SUPPLIER FOR EXACT LOCATION AND REQUIREMENTS PRIOR TO INSTALLATION.
8. PROVIDE ALL REQUIRED MONITORING SIGNAL(S) FROM FIRE PUMP TO FIRE ALARM CONTROL PANEL IN ACCORDANCE WITH NFPA 20-2007.

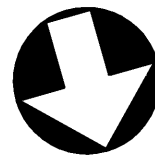

NEW WORK FLOOR PLAN - TELECOMMUNICATIONS AND FIRE ALARM SPECIAL SYSTEMS

SCALE: 3/16" = 1'-0"

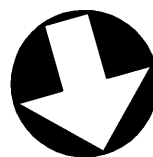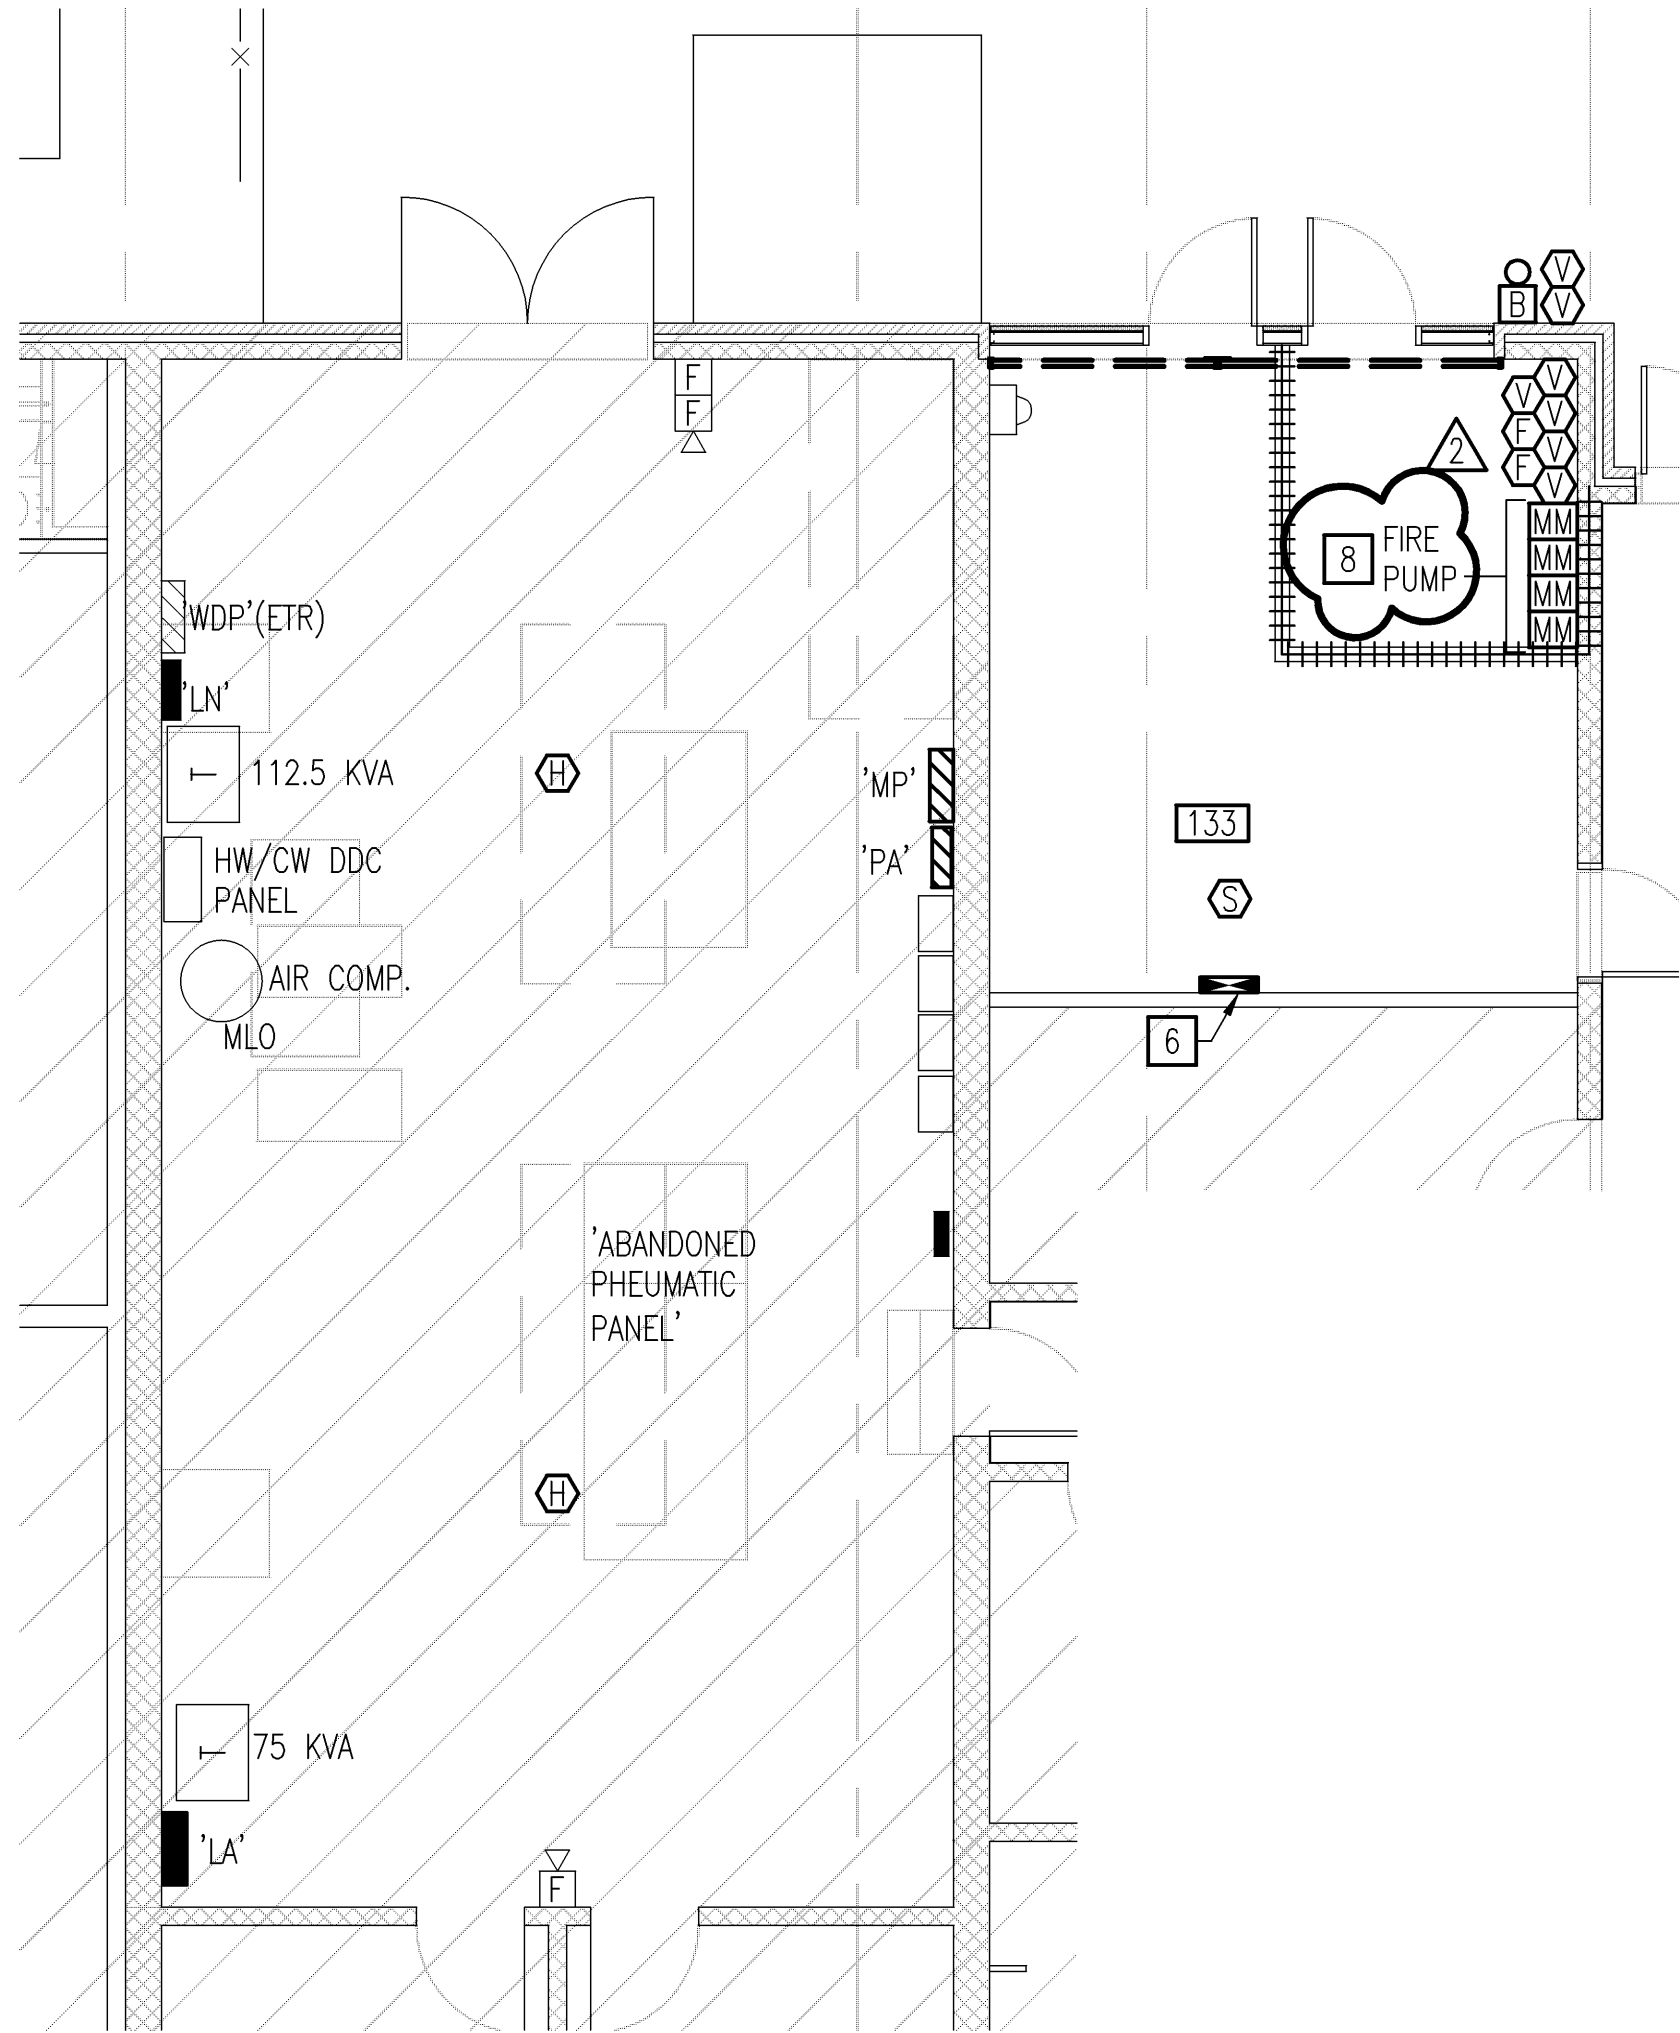

NEW WORK FLOOR PLAN - SPECIAL SYSTEMS

SCALE: 3/16" = 1'-0"

SECTION 3 ROOM SCHEDULE


100	VESTIBULE
101	CORRIDOR
102	RECEPTION
103	ADMISSIONS
104	OFFICE
105	CORRIDOR
106	MENS
106A	JANITOR
107	WOMENS
108	CLOSET
109	OFFICE
110	OFFICE
111	OFFICE
112	OFFICE
113	OPEN OFFICE
114	OFFICE
115	OFFICE
116	OFFICE
117	OPEN OFFICE
117A	HUDDLE
117B	OFFICE
117C	OFFICE
117D	OFFICE
117E	OFFICE
117H	OFFICE
117J	OFFICE
117K	OFFICE
117L	OFFICE
118	OFFICE
118A	OFFICE
118B	OFFICE
118C	PURCHASING
118D	STORAGE
119	CASHIER
133	ELECTRICAL



GRAPHIC SCALES

3/16" = 1'-0" 0' 5' 10' 20'


nbi ARCHITECTURE
A Professional Limited Company
GROVE PARK SQUARE
11637-B NUCKOLS ROAD
Richmond, Virginia 23059
©: (804) 273-9811 fax: (804) 273-9843

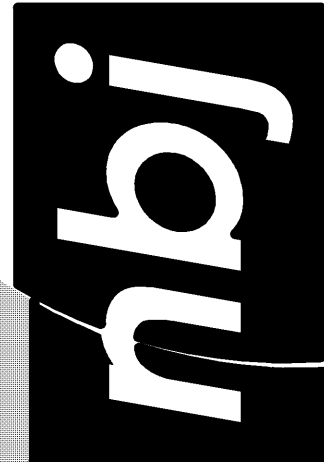

**RAPPAHANNOCK
COMMUNITY COLLEGE**
CAMPUS RENOVATIONS
WARSAW + GLENN'S, VIRGINIA
PC: 260-17712

**WARSAW CAMPUS
NEW WORK FLOOR PLAN
TELECOMMUNICATIONS AND FIRE ALARM
SPECIAL SYSTEMS**

Date: MARCH 3, 2010
REVISIONS
NO. DATE
A MARCH 3, 2010

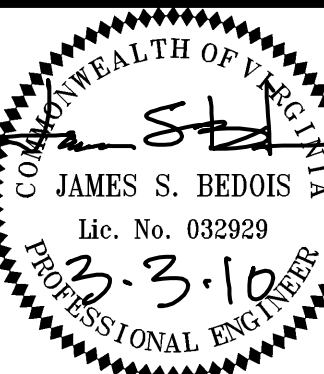

Sheet
E3.2W
File Number
XX